FIRST FLOOR

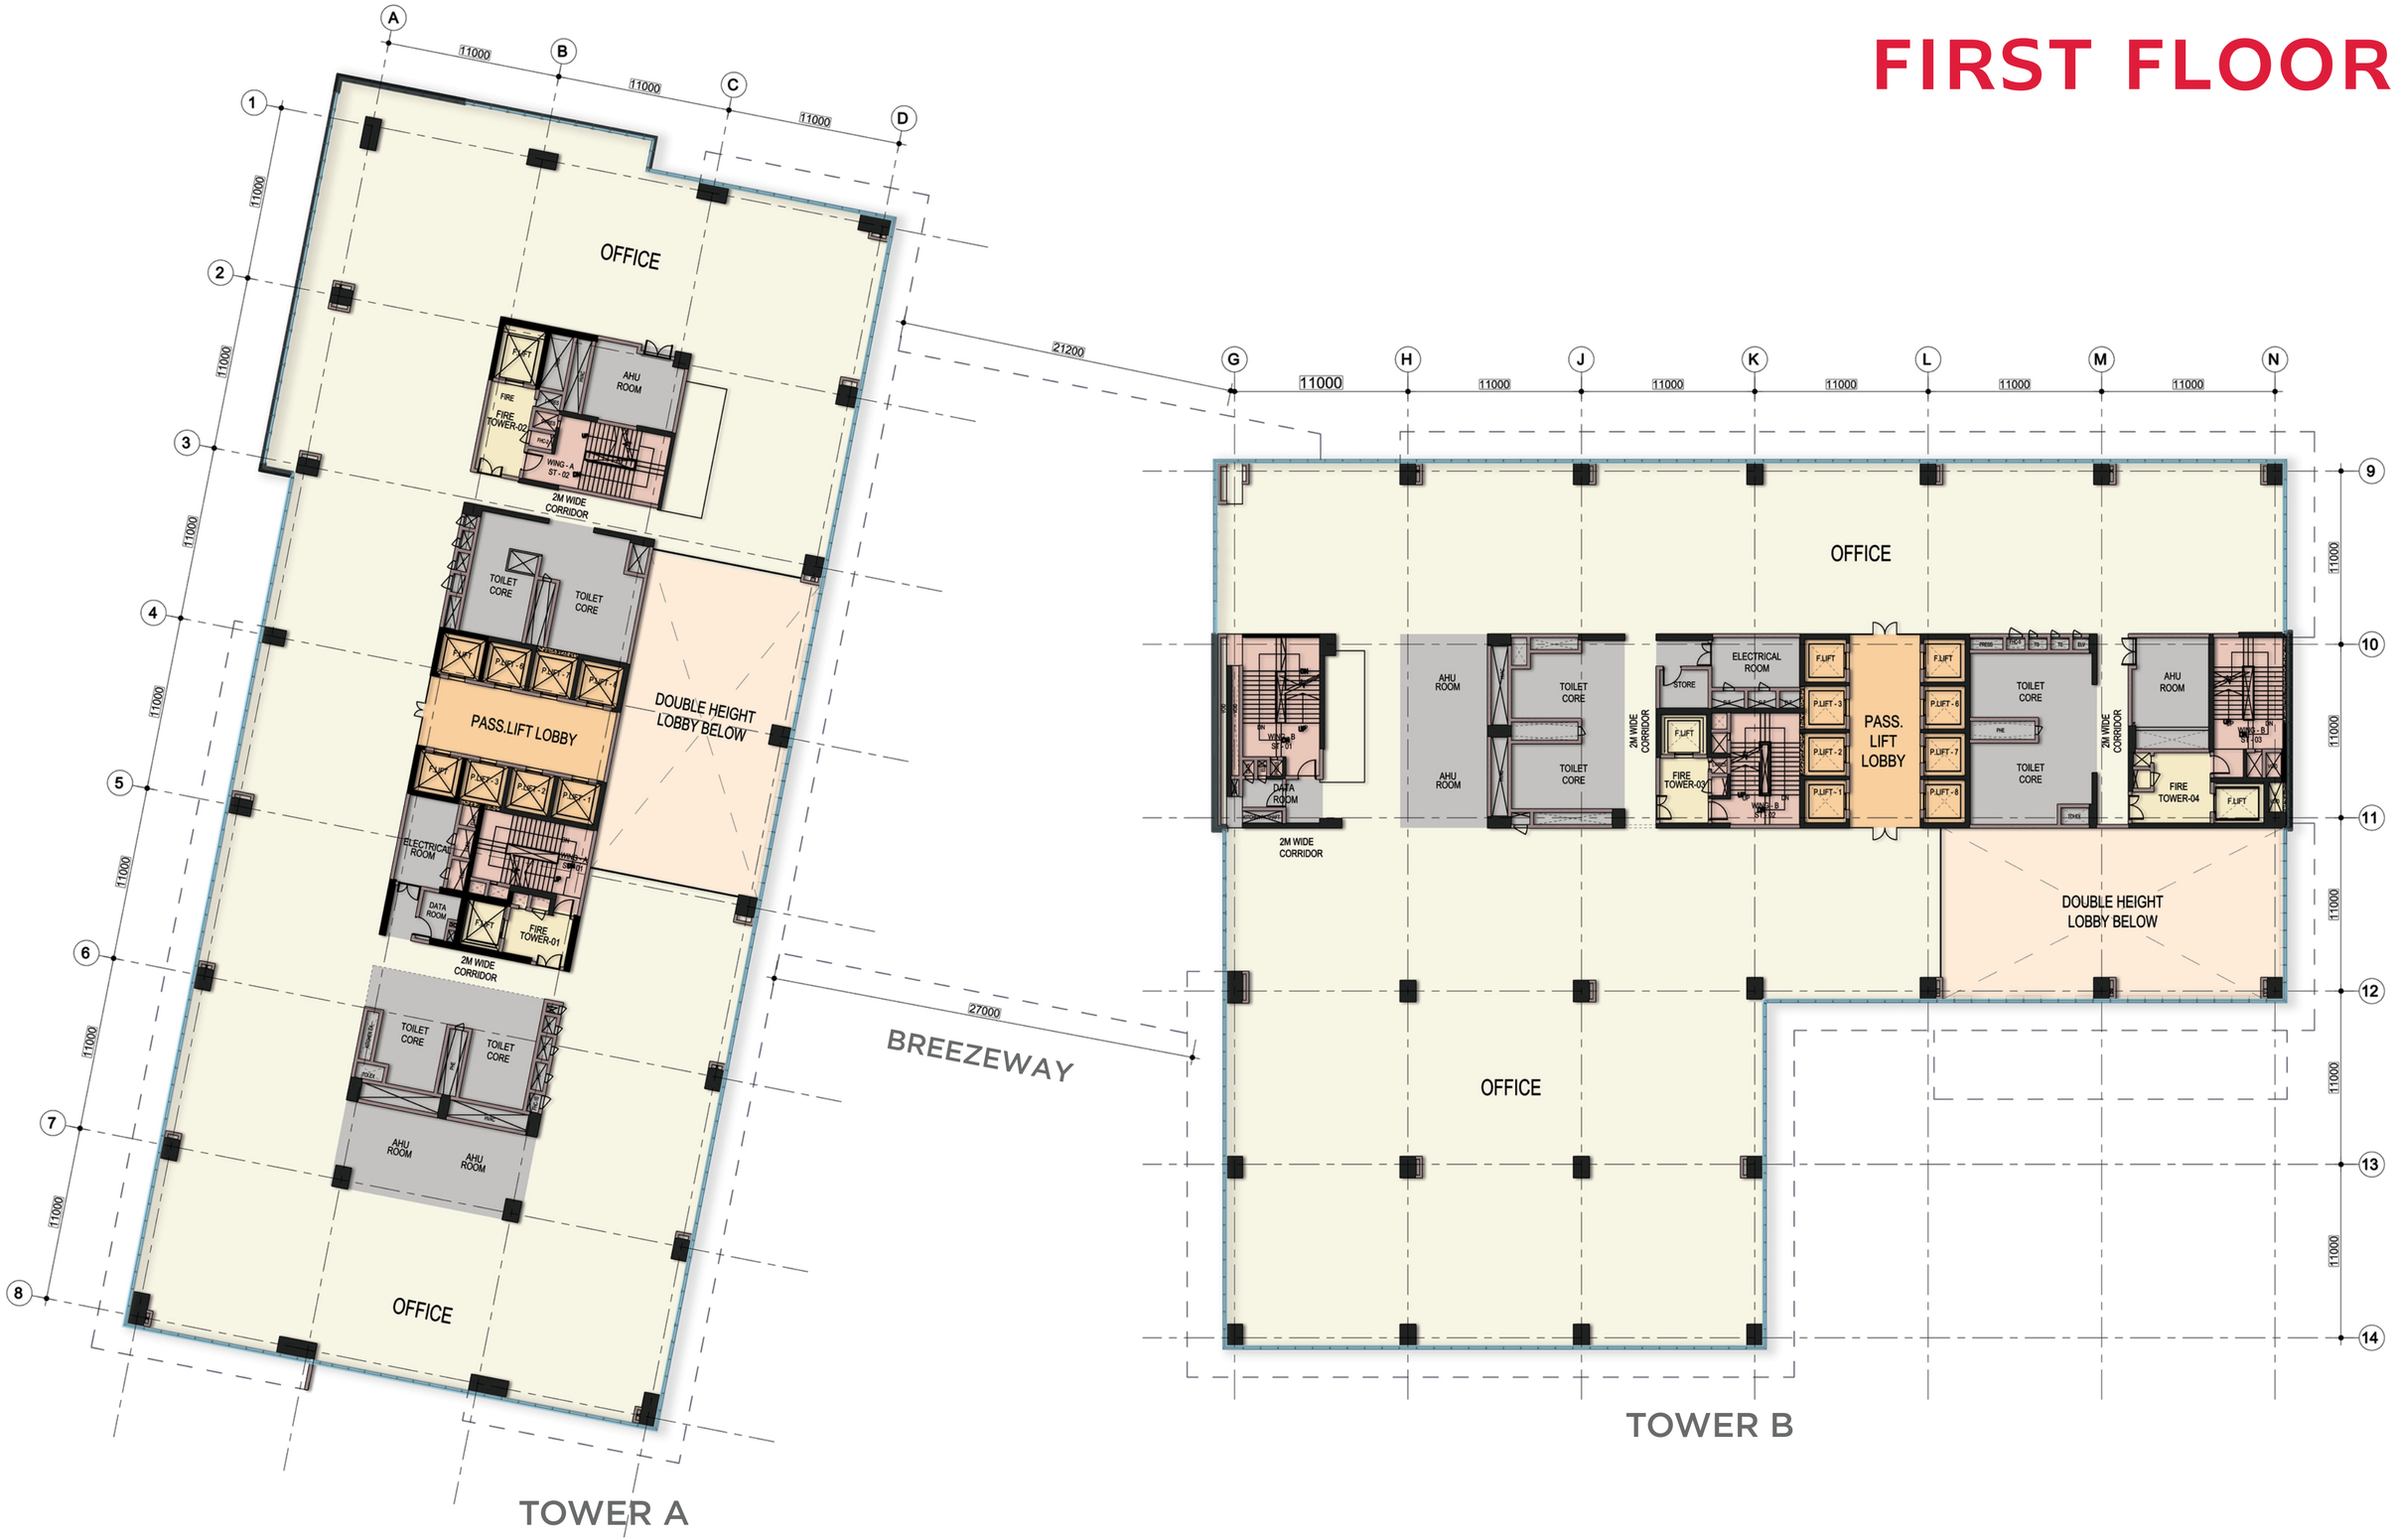
OFFICE
AHU ROOM
FIRE TOWER-02
WING - A ST - 02
2M WIDE CORRIDOR
TOILET CORE
TOILET CORE
P.LIFT - 4
P.LIFT - 2
P.LIFT
PASS.LIFT LOBBY
DOUBLE HEIGHT LOBBY BELOW
P.LIFT - 3
P.LIFT - 1
ELECTRICAL ROOM
DATA ROOM
P.LIFT
FIRE TOWER-01
2M WIDE CORRIDOR
TOILET CORE
TOILET CORE
AHU ROOM
AHU ROOM
OFFICE
21200
27000
BREEZEWAY
TOWER A
OFFICE
AHU ROOM
TOILET CORE
2M WIDE CORRIDOR
ELECTRICAL ROOM
STORE
F.LIFT
P.LIFT - 3
P.LIFT - 2
P.LIFT - 1
PASS. LIFT LOBBY
P.LIFT - 6
P.LIFT - 7
P.LIFT - 8
TOILET CORE
TOILET CORE
FIRE TOWER-03
DATA ROOM
2M WIDE CORRIDOR
AHU ROOM
FIRE TOWER-04
F.LIFT
DOUBLE HEIGHT LOBBY BELOW
OFFICE
TOWER B